

MONUMENT RECORD  
State of Indiana - County of Monroe

**Section:** 25

**Township:** 9 North


**Range:** 1 West

**Corner ID:** Blm S-21

**Monument Description & Remarks:** Found Sandstone with "X", length 0.60ft, width 0.30ft, height 0.6.ft. Survey Sign 6ft above ground at pt. D

**References On File:** Michael W. Friley recovery tie drawing, Monument Record (1995), on file in Surveyor Office

RECOVERY TIE DRAWING  
Field Book 43 Page No. 30

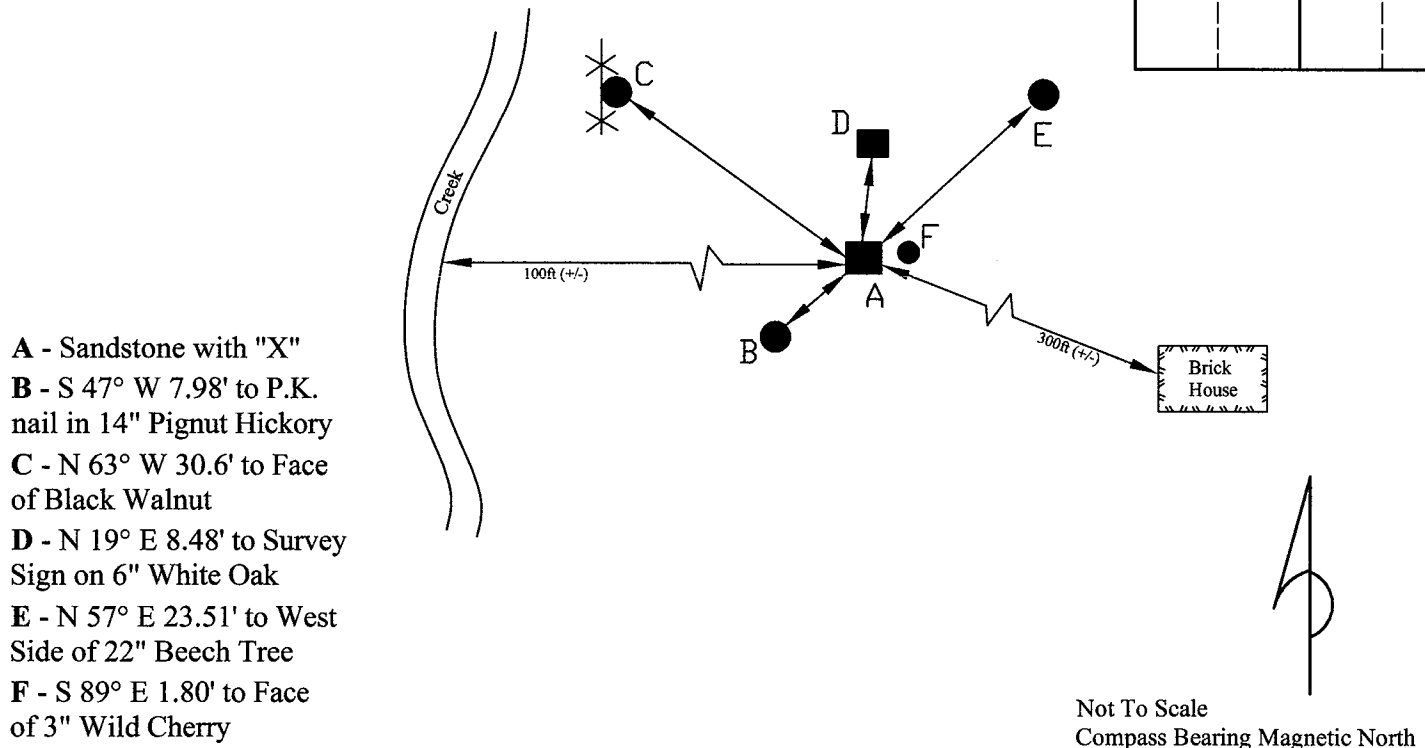


I, Kevin P. Enright, Monroe County Surveyor, hereby certify that this document was prepared under my direction in accordance with the provisions of section 36-2-12-11 of the Indiana Code; and the above data is given under my hand and seal this 11th day of November, 2009.



Administered by the Monroe County Surveyor Review Board

Date: 12/8/2009

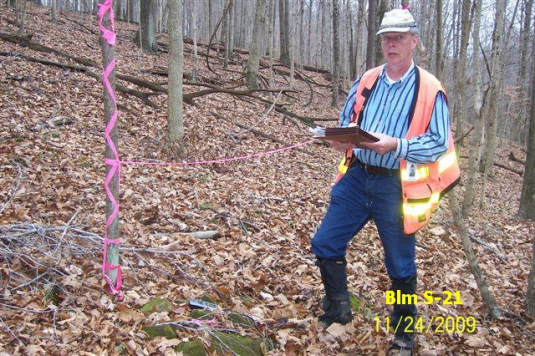

**Blm S-21**

**11/24/2009**

# MONUMENT RECORD


Corner I.D. #

S-21

STATE OF INDIANA - COUNTY OF MONROE

Section Thirty-five, Township 9 North, Range 1 West

Monument Description & Remarks: Found Sandstone w/faint "X" at North 1/4  
Corner. Stone is solid in ground & measures 0.6' x 0.3' x 0.6'. Made "X"  
more distinct & placed cairn of rocks around stone. Survey marker sign set.

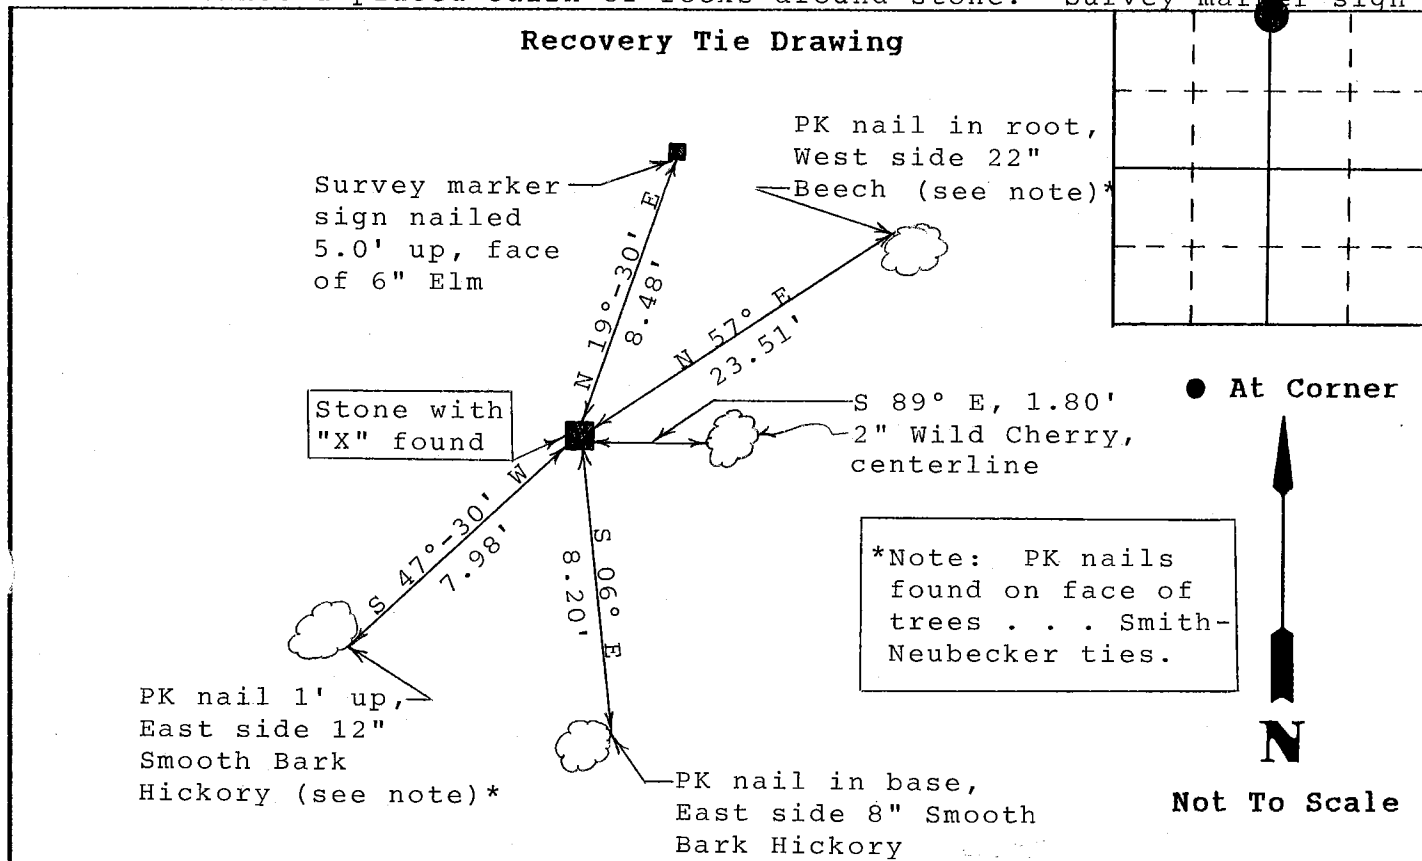

State of Indiana  
County of Monroe

I, Michael W. Friley, County Surveyor, hereby certify that this document was prepared under my direction in accordance with the provisions of Section 17-3-64-4 through 17-3-64-8 of the Indiana Code, being Acts of 1965, Chapter 319; and the above data is given under my hand and seal this 4th day of May, 1995 A.D.

Space  
Reserved For  
Recording  
Officer

Indiana Registered Land Surveyor No. \_\_\_\_\_ or

Office of Monroe County Surveyor

United States Government Agency

Monroe County Surveyor

Title

Field Book:

95-01

Page:

34